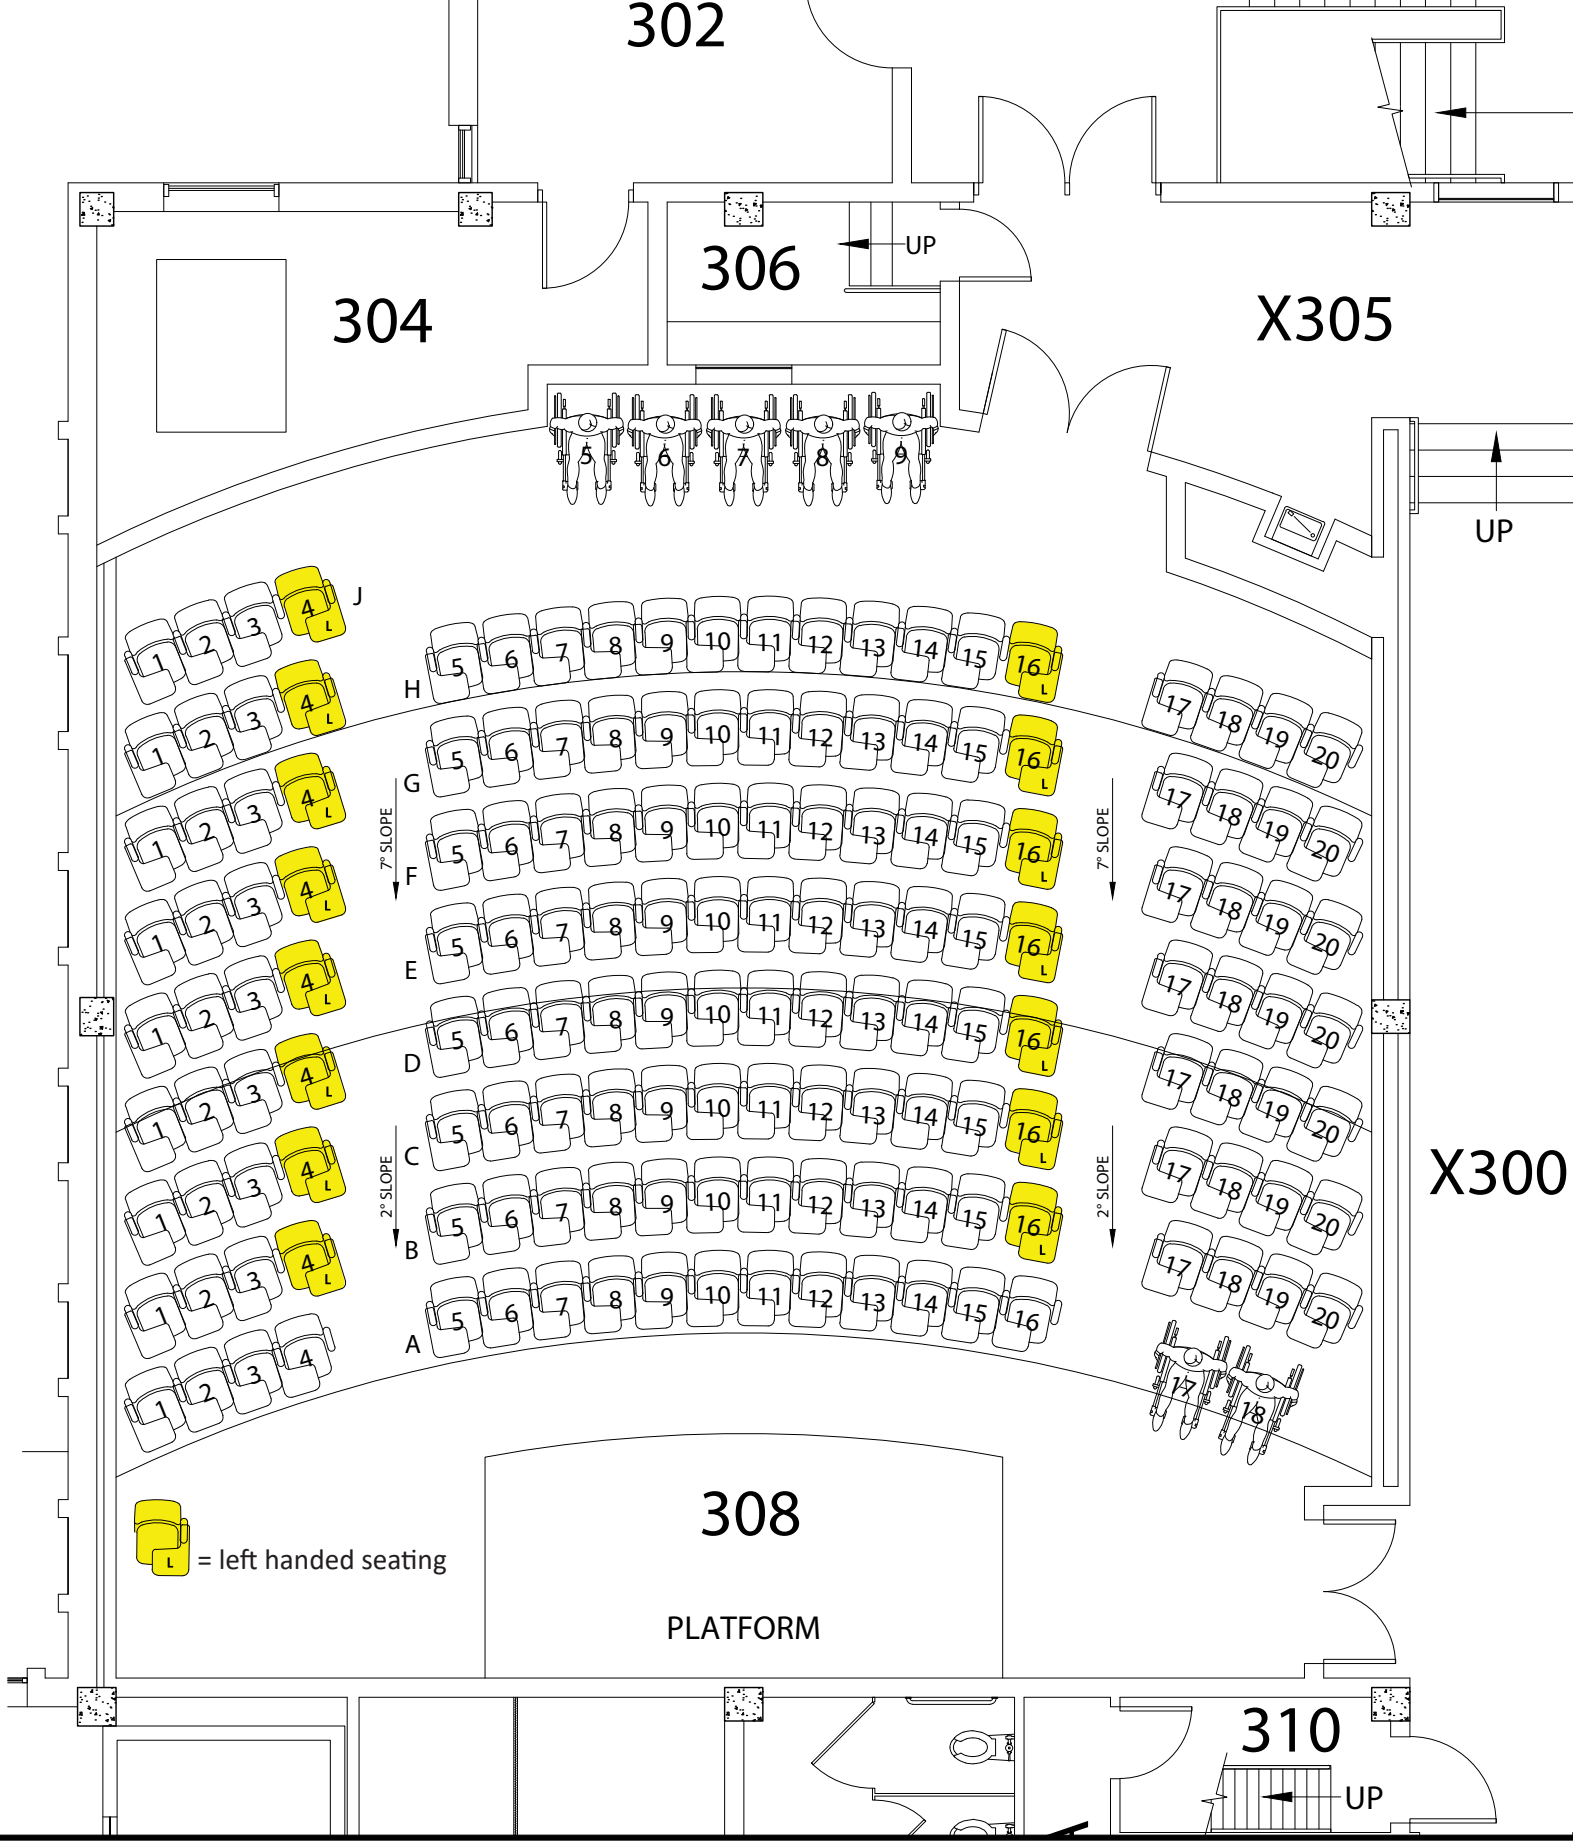

CH AND HEARING CENTER RIVE, IOWA CITY	DRAWN MRS	REVISIONS
	CHECKED	
DRAWING FILE 198AR03	DATE ISSUED 07/17/2018	APPROVED SWP

THE UNIVERSITY OF
Planning, Design & Const
210 University Services Building
Iowa City, Iowa 52242–1922
(319) 335–1205 fax (319)